Revised August 2025

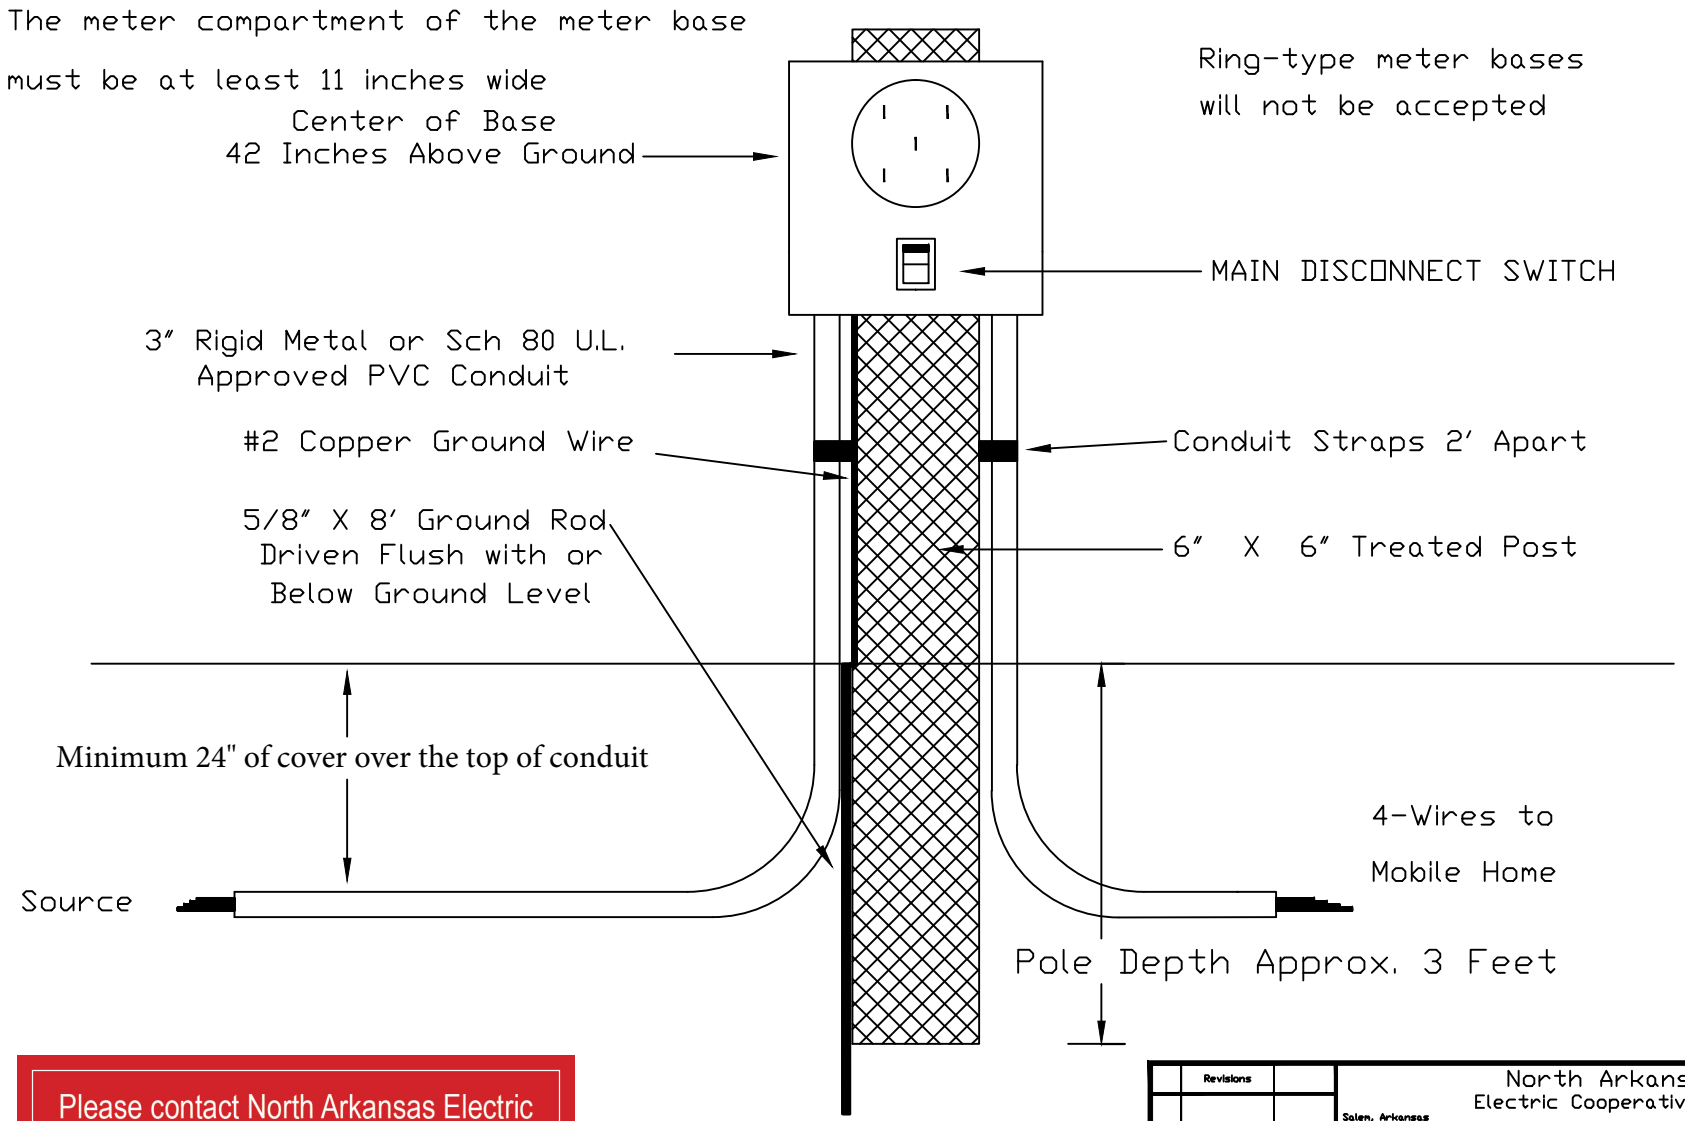

Please contact North Arkansas Electric Cooperative's engineering department at 870-895-6213 before beginning work.

#	Description	Date
	Revisions	

North Arkansas Electric Cooperative, Inc.
Salem, Arkansas — Arkansas-26-Fulton

320 Amp Service
PEDESTAL - METER BASE DISCONNECT COMBINED

Date	Chk'd By	Drawn By	Scale	Dwg. No.
053100		RE		MPED2